MILLCREEK TOWNSHIP PROPERTY MAP -- ERIE COUNTY, PA.

SCALE

50 25 0 50 100 FT.

LAKE SHORE ACRES SUB. NO. 2

MAP BOOK 3 PAGE 282

SHEET NUMBER 137

COPYRIGHT 1949
BY SUPERVISORS OF MILLCREEK TWP.
ERIE CO., PA.

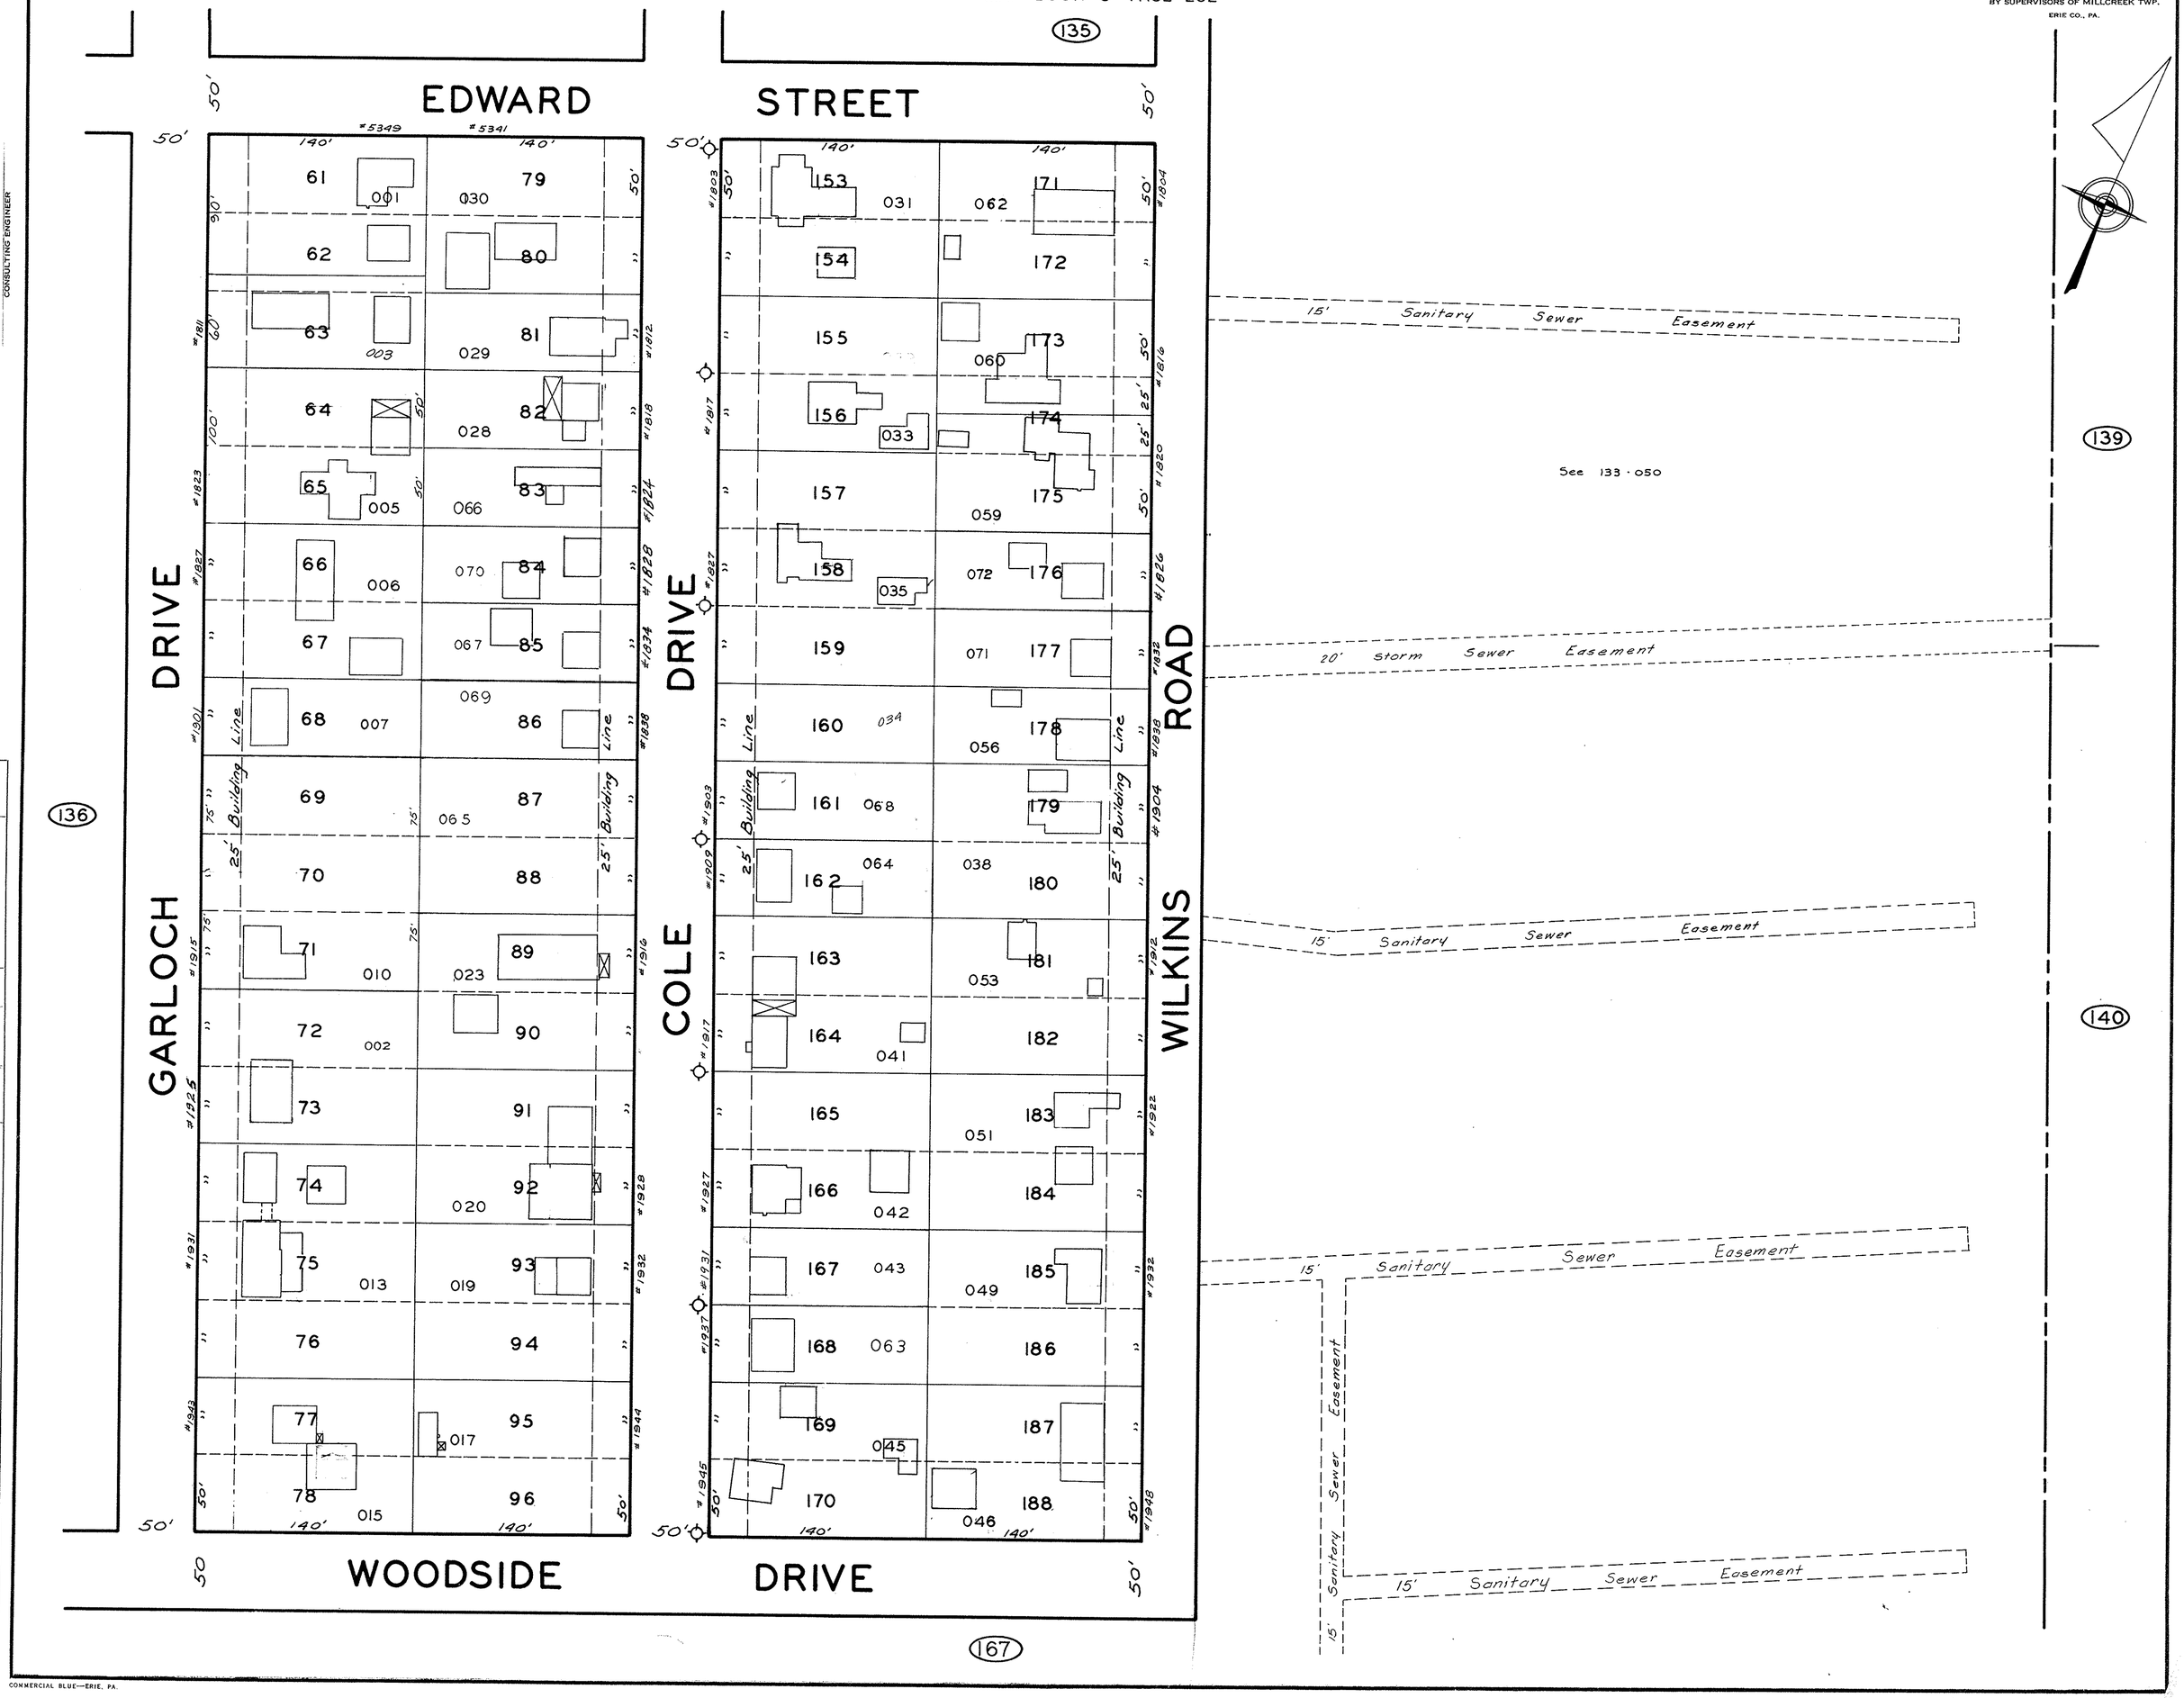

CHECKED WITH COUNTY RECORDS AND FOUND CORRECT
THIS 30TH DAY OF DECEMBER 1958
APPROVED
ZONING ADMINISTRATOR
TOWNSHIP ENGINEER
CONSULTING ENGINEER

REVISIONS

DATE	NO.	CHANGE	BY	DATE	NO.	CHANGE	BY	DATE	NO.	CHANGE	BY
12-26-58		Redrawn	R.A.M.								

COMMERCIAL BLUE—ERIE, PA.